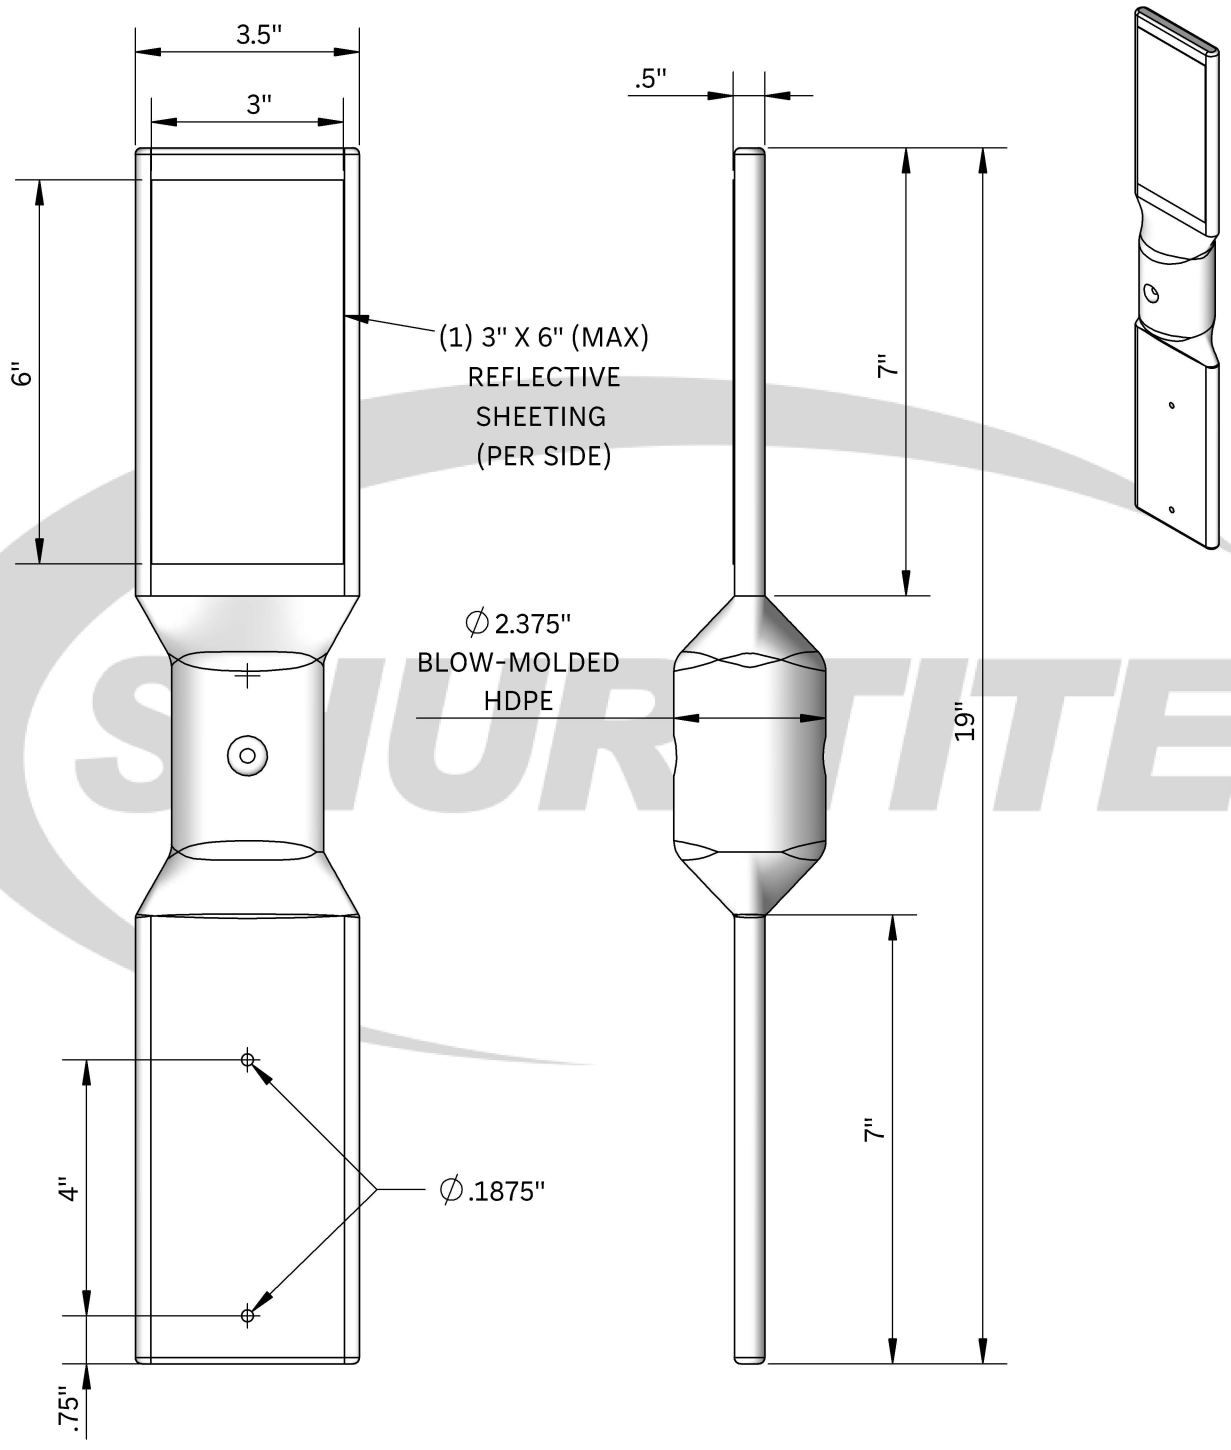


VARIANT OPTIONS

POST		SHEETING		INSTALLATION
HEIGHT	COLOR	TYPE	COLOR	
19" 33"	WHITE BROWN YELLOW GREEN ORANGE GREY BLACK RED	TYPE III/IV ORAFOL 5934 AVERY WR-7100M	WHITE YELLOW RED (AVERY ONLY) ORANGE (AVERY ONLY)	LAG SCREWS (FOR WOOD OR PLASTIC) SELF-TAPPING SCREWS (FOR STEEL)
		TYPE V ORAFOL AR1000	WHITE YELLOW GREEN BLUE	
		TYPE XI (DG) AVERY 11100/11101	WHITE YELLOW	

TITLE: "SHORTIE" 19" GUARDRAIL "FLAT MOUNT" DELINEATOR

ITEM #: GF19WR2

DATE: 9/3/26

SHUR-TITE ® PRODUCTS
1920 NORTH WEAVER ST.
GAINESVILLE, TX 76240
(512)218-9500